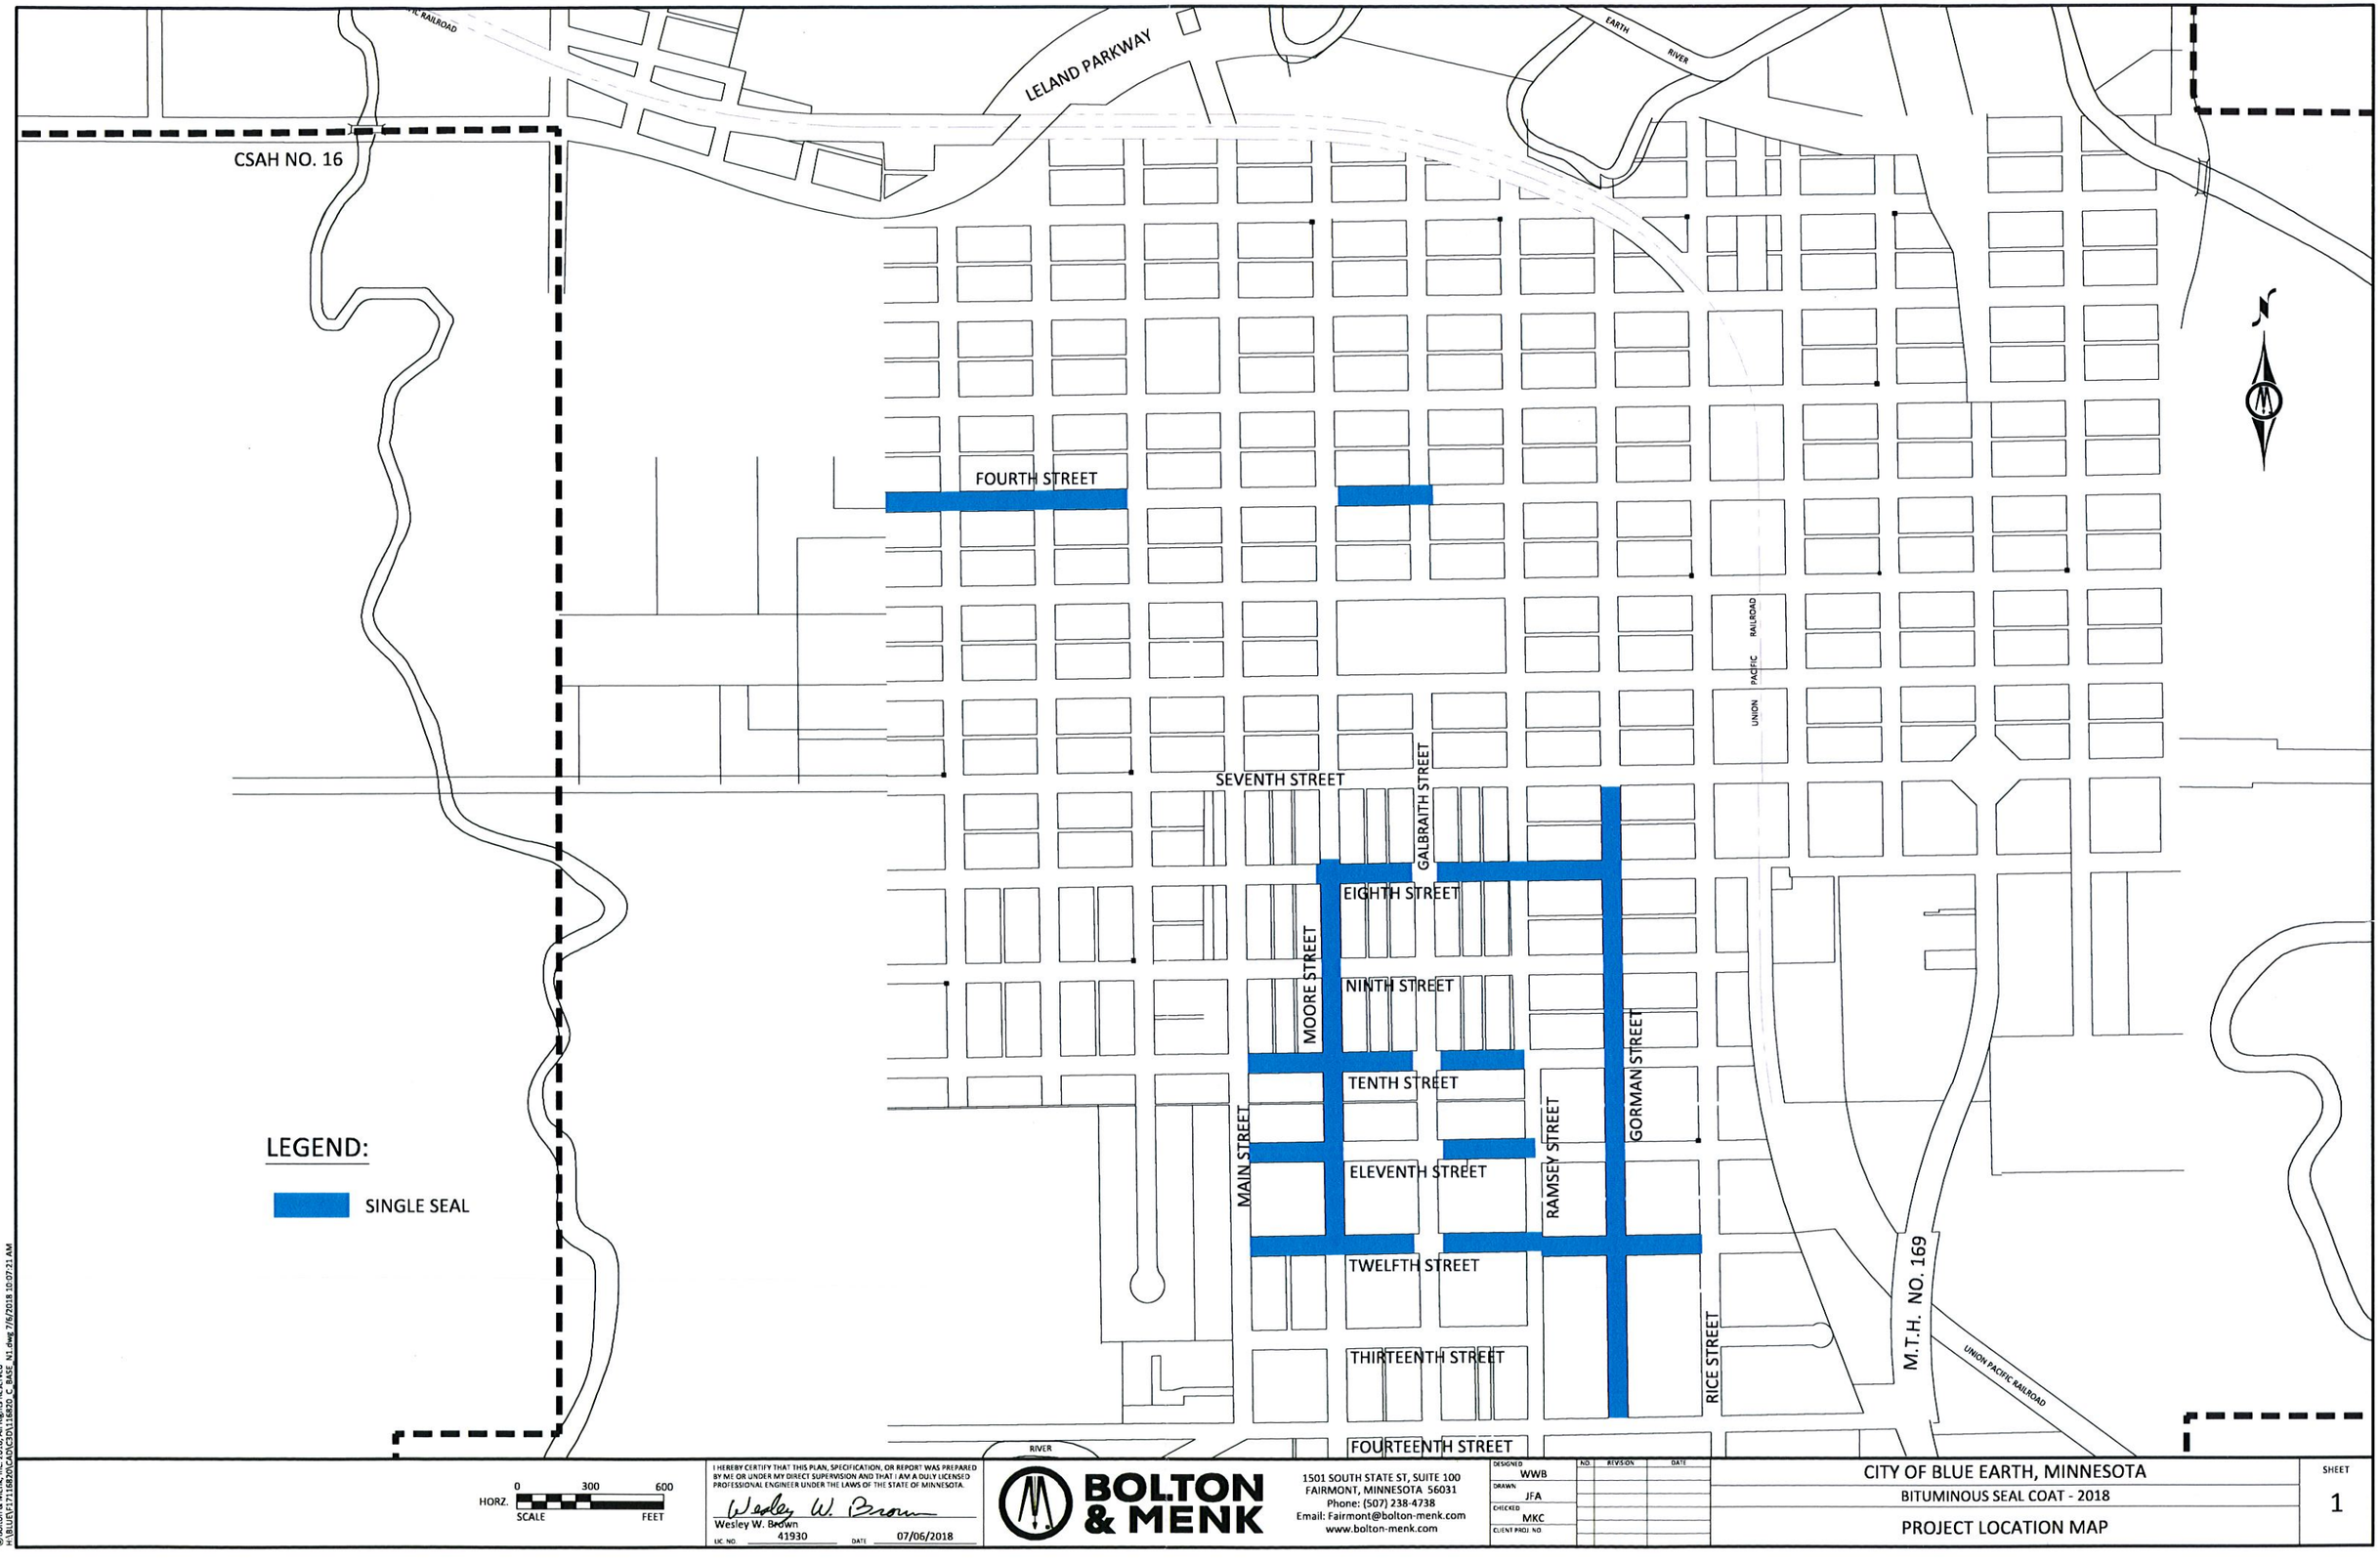

©Bolton & Menk, Inc. 2018. All Rights Reserved
H:\BU\EF\1711820\CAD\C3D\1116820_C_BASE_N1.dwg 7/6/2018 10:07:21 AM

I HEREBY CERTIFY THAT THIS PLAN, SPECIFICATION, OR REPORT WAS PREPARED BY ME OR UNDER MY DIRECT SUPERVISION AND THAT I AM A DULY LICENSED PROFESSIONAL ENGINEER UNDER THE LAWS OF THE STATE OF MINNESOTA.

Wesley W. Brown

Wesley W. Brown
LIC. NO. 41930 DATE 07/06/2018

BOLTON & MENK
1501 SOUTH STATE ST, SUITE 100
FAIRMONT, MINNESOTA 56031
Phone: (507) 238-4738
Email: Fairmont@bolton-menk.com
www.bolton-menk.com

DESIGNED	WWB
DRAWN	JFA
CHECKED	MKC
CLIENT PROJ. NO.	

NO.	REVISION	DATE

CITY OF BLUE EARTH, MINNESOTA
BITUMINOUS SEAL COAT - 2018
PROJECT LOCATION MAP

SHEET 1